SEC. 33, TWP. 28 N., RGE. 5 E., W.M.

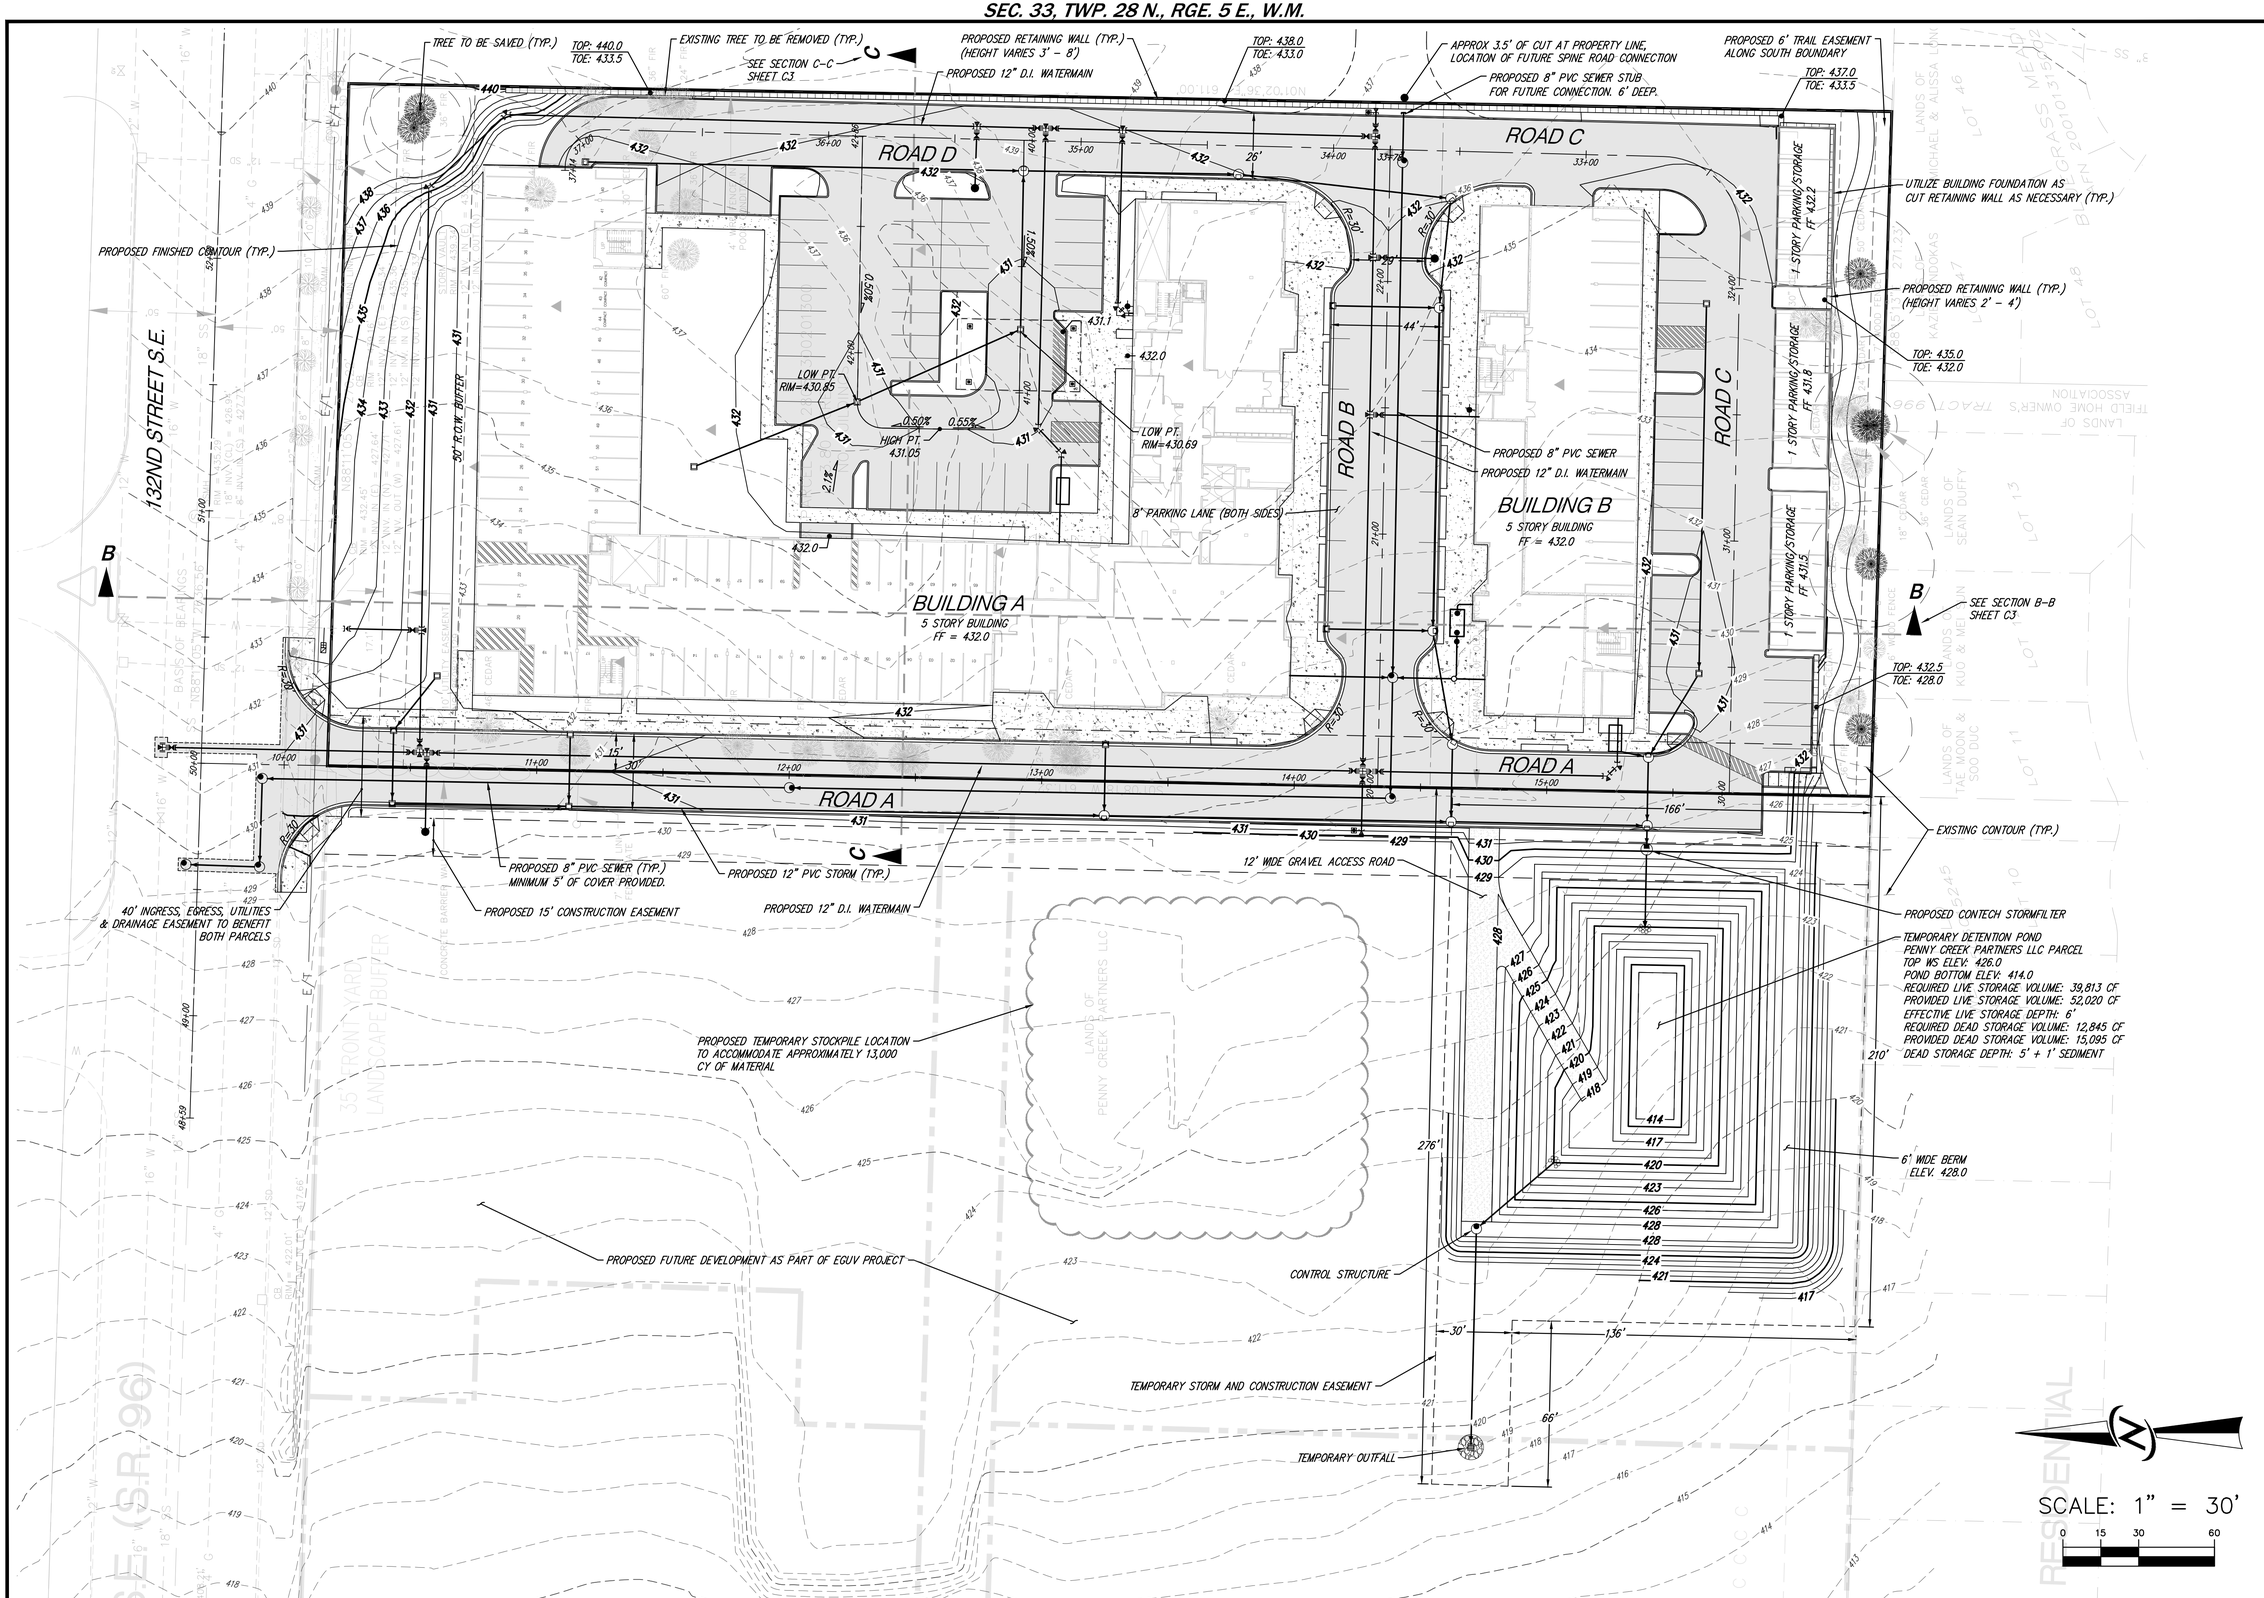

NO.	REVISIONS	DATE
1	REVISED PER SITE PLAN REVISIONS FROM ARCHITECT	4/17/15
2	REVISED PER CITY COMMENTS DATED 5/14/2015	4/17/15
3	REVISED PER CITY COMMENTS	1/11/16
4	RAISED SITE PER CITY COMMENTS	2/29/16
5	ADDED PROPOSED STOCKPILE LOCATION	3/9/16

DAVID ERIC CAYTON, STATE OF WASHINGTON, 37715, REGISTERED PROFESSIONAL ENGINEER

3-9-2016

CORE DESIGN
ENGINEERING · PLANNING · SURVEYING
14711 NE 29th Place Suite 101
Bellevue, Washington 98007
425.885.7877 Fax 425.885.7963

PRELIM. CLEARING, GRADING, STORM & UTILITIES

VINTAGE AT MILL CREEK

RYAN PATTERSON

369 SAN MIGUEL DR. #135
NEWPORT BEACH, CA 92660

DATE	FEBRUARY 2016
DESIGNED	PRESTON J. LONGONI, E.I.T.
DRAWN	PRESTON J. LONGONI, E.I.T.
APPROVED	DAVID E. CAYTON, P.E.
	DAVID E. CAYTON, P.E. PROJECT MANAGER

SHEET	OF
C1	3

PROJECT NUMBER
15008

SEC. 33, TWP. 28 N., RGE. 5 E., W.M.

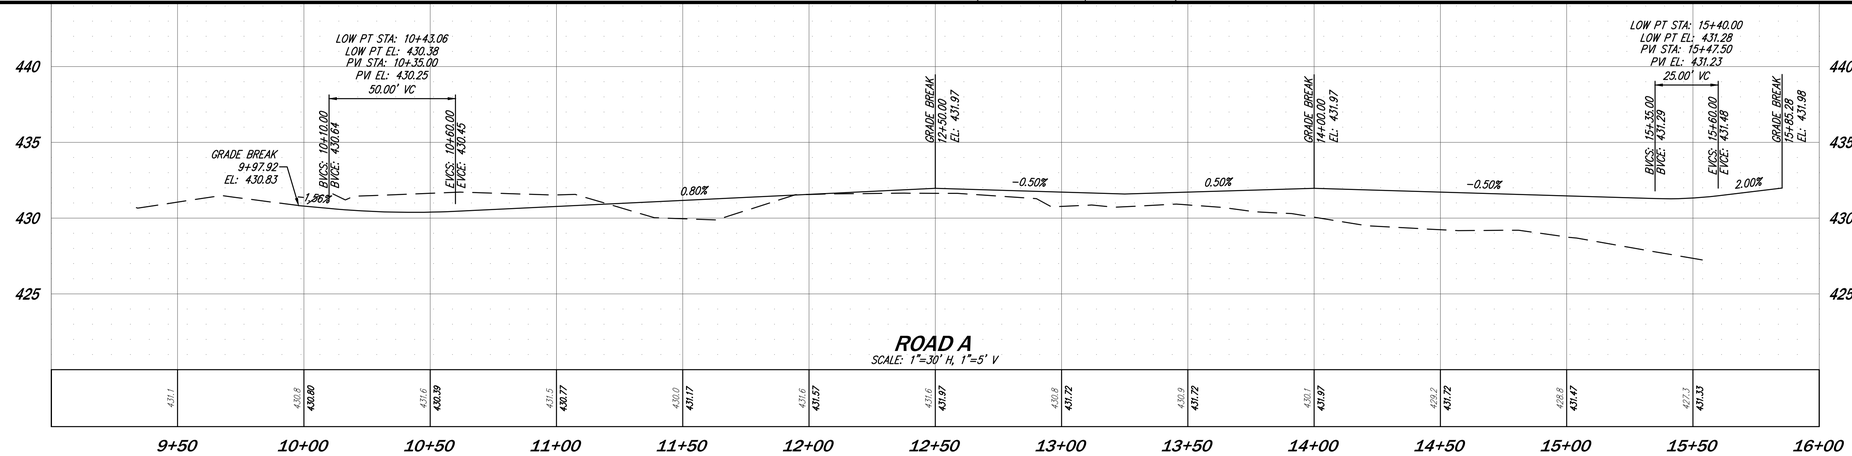

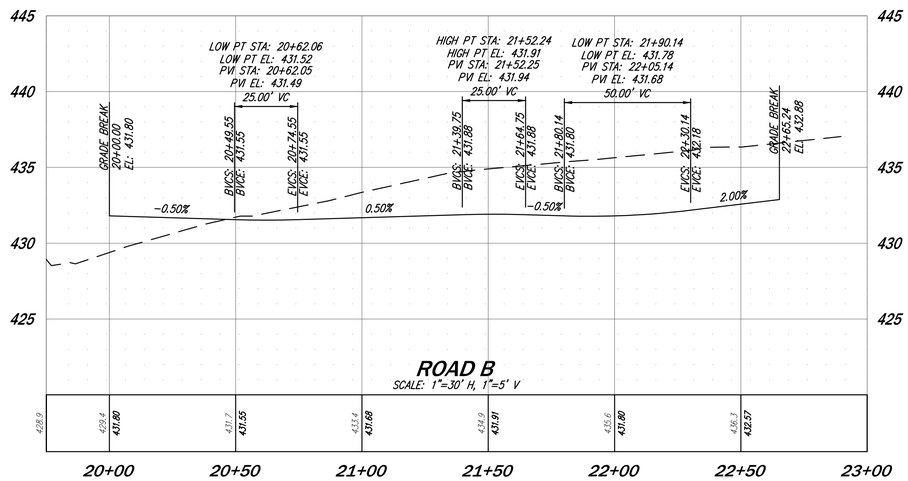

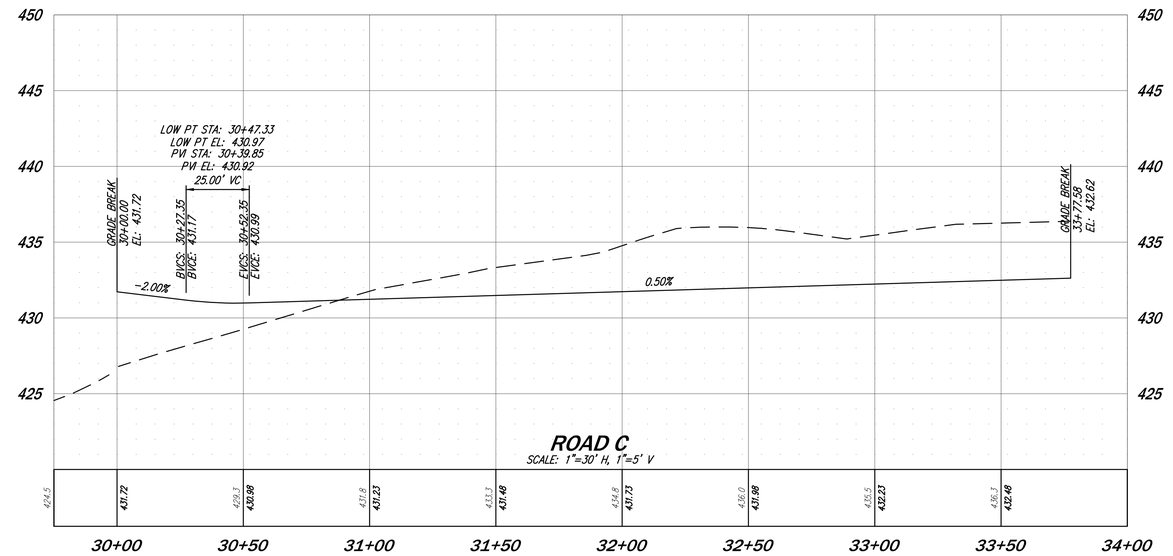

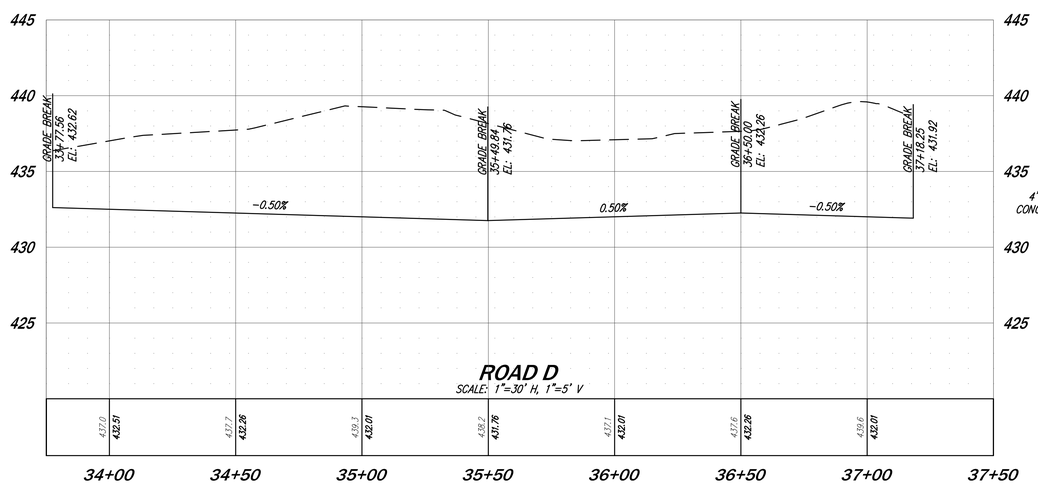

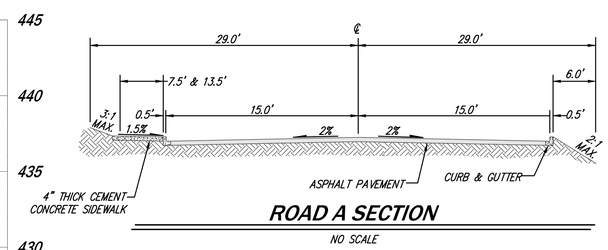

ROAD A SECTION

NO SCALE

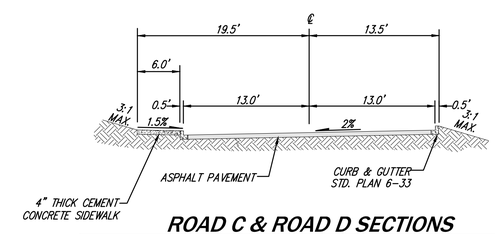

ROAD C & ROAD D SECTIONS

NO SCALE

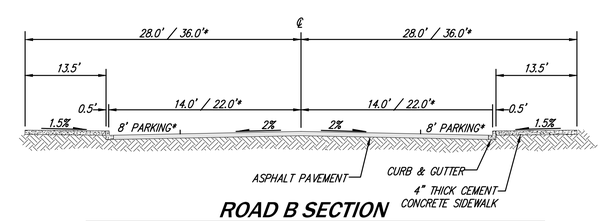

ROAD B SECTION

NO SCALE

NO.	REVISIONS	DATE
1	REVISED PER SITE PLAN REVISIONS FROM ARCHITECT	4/17/15
2	REVISED PER CITY COMMENTS	4/17/15
3	REVISED PER CITY COMMENTS DATED 5/14/2015	1/11/16
4	RAISED SITE PER CITY COMMENTS	2/29/16

DAVID ERIC CAYTON STATE OF WASHINGTON 48361 REGISTERED PROFESSIONAL ENGINEER

2-29-2016

14711 NE 29th Place Suite 101
Bellevue, Washington 98007
425.885.7877 Fax 425.885.7963

CORE DESIGN
ENGINEERING • PLANNING • SURVEYING

PRELIM. ROAD PROFILES AND SECTIONS

VINTAGE AT MILL CREEK

RYAN PATTERSON
369 SAN MIGUEL DR. #135
NEWPORT BEACH, CA 92660

DATE	FEBRUARY 2016
DESIGNED	PRESTON J. LONGONI, E.I.T.
DRAWN	PRESTON J. LONGONI, E.I.T.
APPROVED	DAVID E. CAYTON, P.E. — PROJECT MANAGER

SHEET	OF
C2	3

PROJECT NUMBER 15008

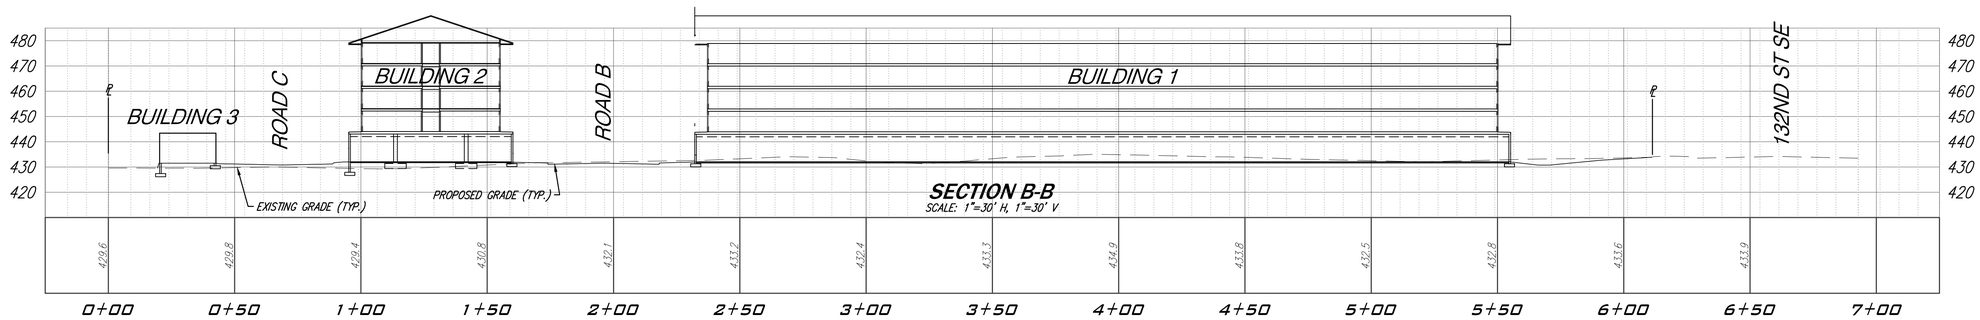

SECTION B-B
SCALE: 1"=30' H, 1"=30' V

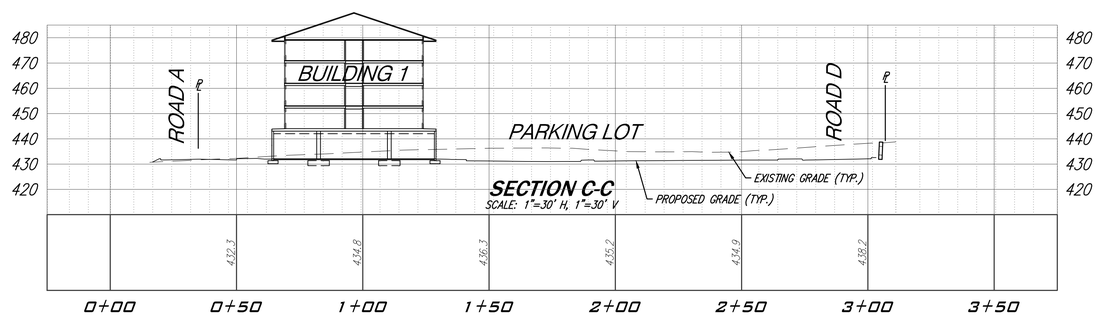

SECTION C-C
SCALE: 1"=30' H, 1"=30' V

NO.	REVISIONS	DATE
1	REVISED PER SITE PLAN REVISIONS FROM ARCHITECT	4/17/15
2	REVISED PER CITY COMMENTS	4/17/15
3	REVISED PER CITY COMMENTS DATED 5/14/2015	1/11/16
4	REVISED SITE PER CITY COMMENTS	2/29/16

DAVID ERIC CAYTON STATE OF WASHINGTON 48361 REGISTERED PROFESSIONAL ENGINEER

2-29-2016

CORE DESIGN
14711 NE 29th Place Suite 101
Bellevue, Washington 98007
425.885.7877 Fax 425.885.7963
ENGINEERING • PLANNING • SURVEYING

SITE SECTIONS
VINTAGE AT MILL CREEK

RYAN PATTERSON
369 SAN MIGUEL DR. #135
NEWPORT BEACH, CA 92660

DATE	FEBRUARY 2016	
DESIGNED	PRESTON J. LONGONI, E.I.T.	
DRAWN	PRESTON J. LONGONI, E.I.T.	
APPROVED	DAVID E. CAYTON, P.E.	
	DAVID E. CAYTON, P.E. PROJECT MANAGER	

SHEET	OF
C3	3

PROJECT NUMBER
15008